SURVEY PLAT OF: LOCAL ADDRESS 428 HANOVER COURT REF CAIN GF#326890

LEGAL DESCRIPTION: LOT 26 BLOCK C GEORGETOWN VILLAGE, SECTION THREE-B

A SUBDIVISION IN WILLIAMSON COUNTY TEXAS, OF RECORD IN CAB. "T" SL. 233 OF

THE PLAT RECORDS OF WILLIAMSON COUNTY, TEXAS.

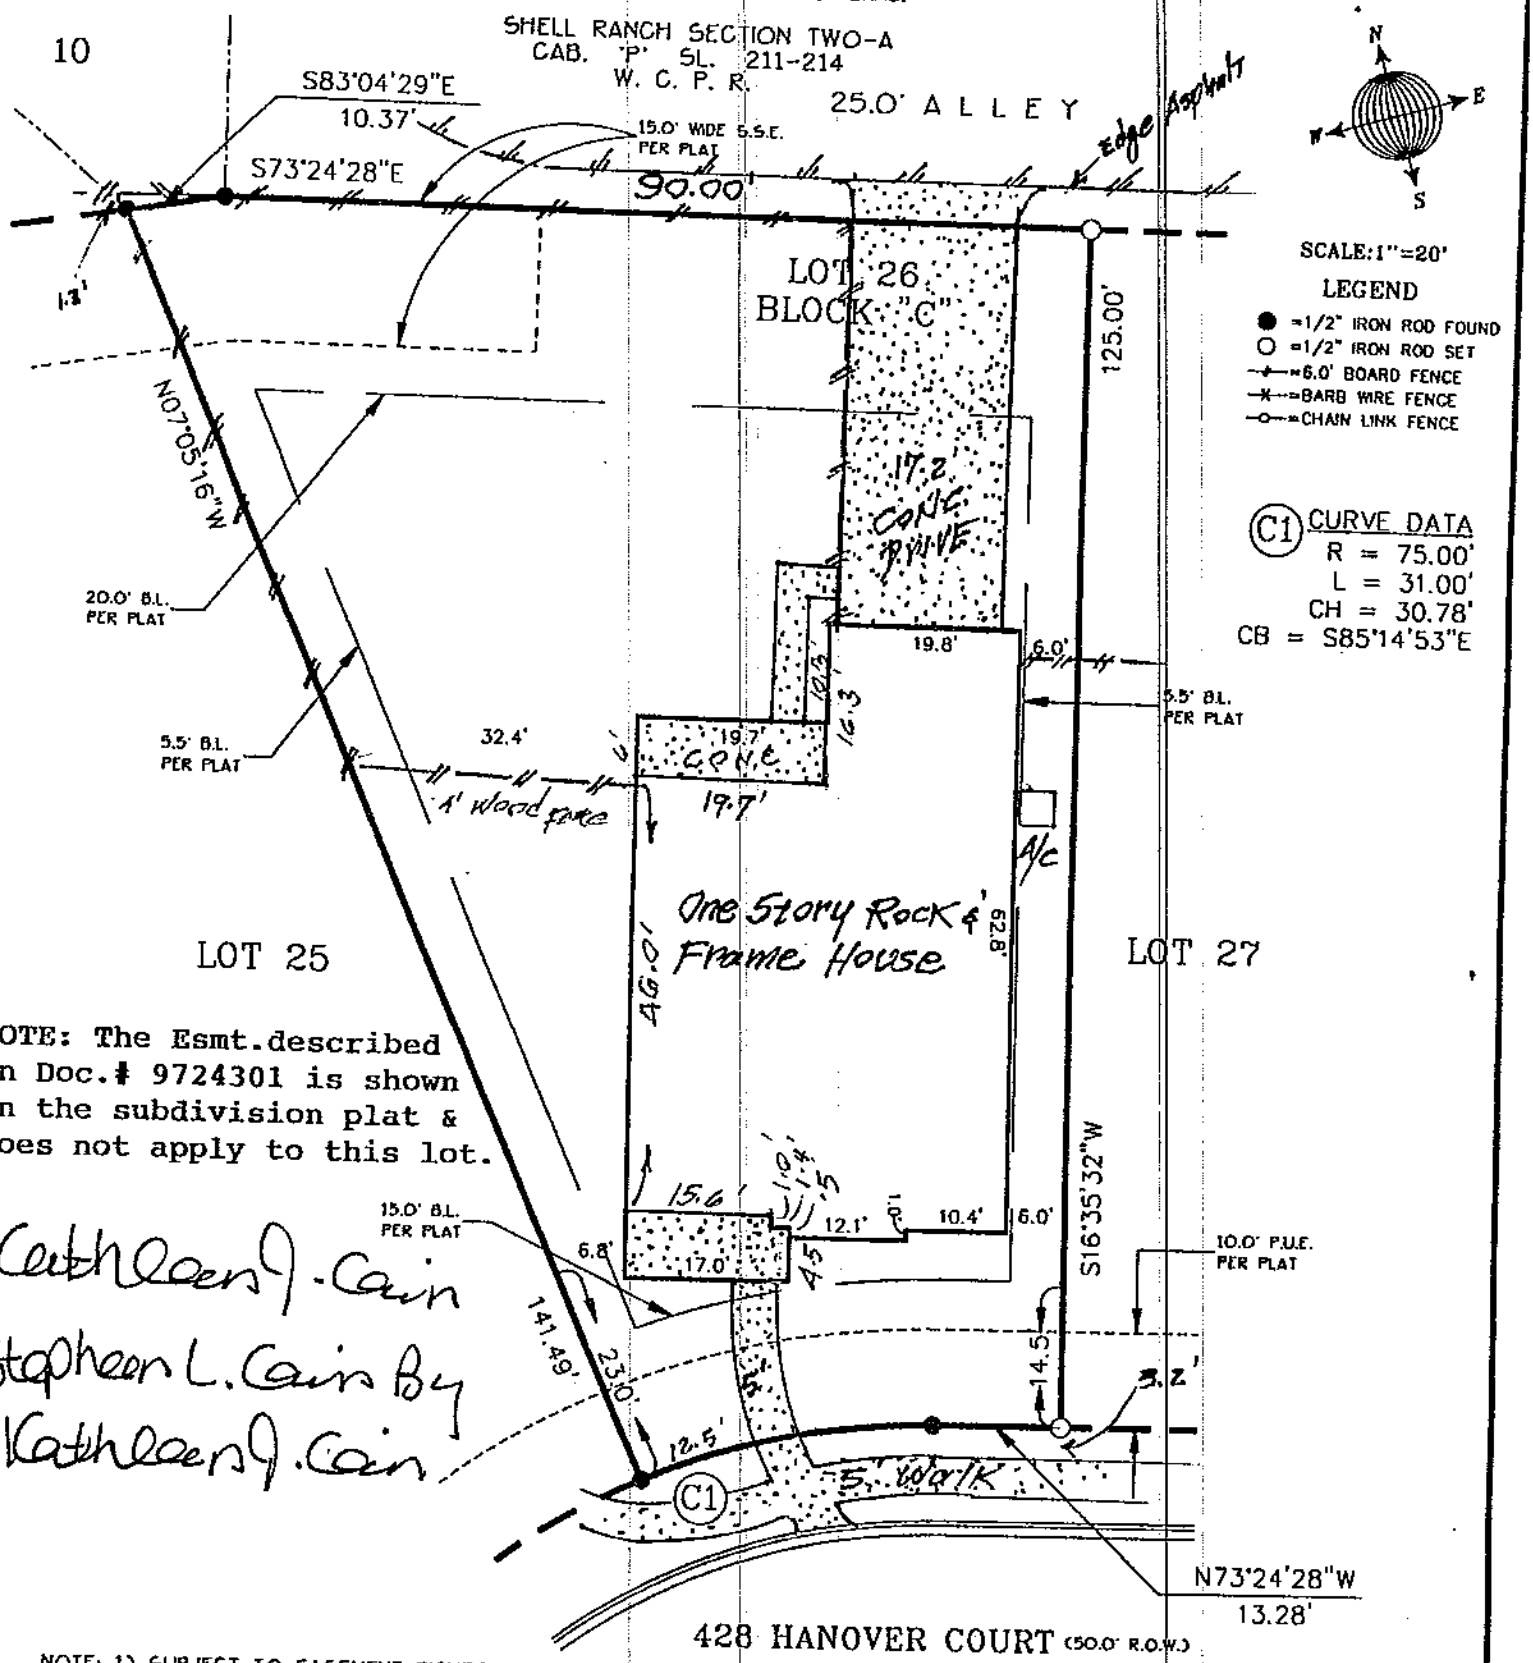

CURVE DATA
R = 75.00'
L = 31.00'
CH = 30.78'
CB = S85°14'53"E

Kathleen J. Cain
Stephen L. Cain By
Kathleen J. Cain

NOTE: 1) SUBJECT TO EASEMENT RIGHTS AS RESERVED IN RESTRICTIONS IN DOCUMENT NO. #9825732, OFFICIAL RECORDS OF WILLIAMSON COUNTY, TEXAS.

NOTES #1 APPLY: