SURVEY PLAT OF: LOCAL ADDRESS 428 HANOVER COURT REF CAIN GF#326890

LEGAL DESCRIPTION: LOT 26 BLOCK C GEORGETOWN VILLAGE, SECTION THREE-B

A SUBDIVISION IN WILLIAMSON COUNTY TEXAS, OF RECORD IN CAB. "I" SL. 233 OF

THE PLAT RECORDS OF WILLIAMSON COUNTY, TEXAS.

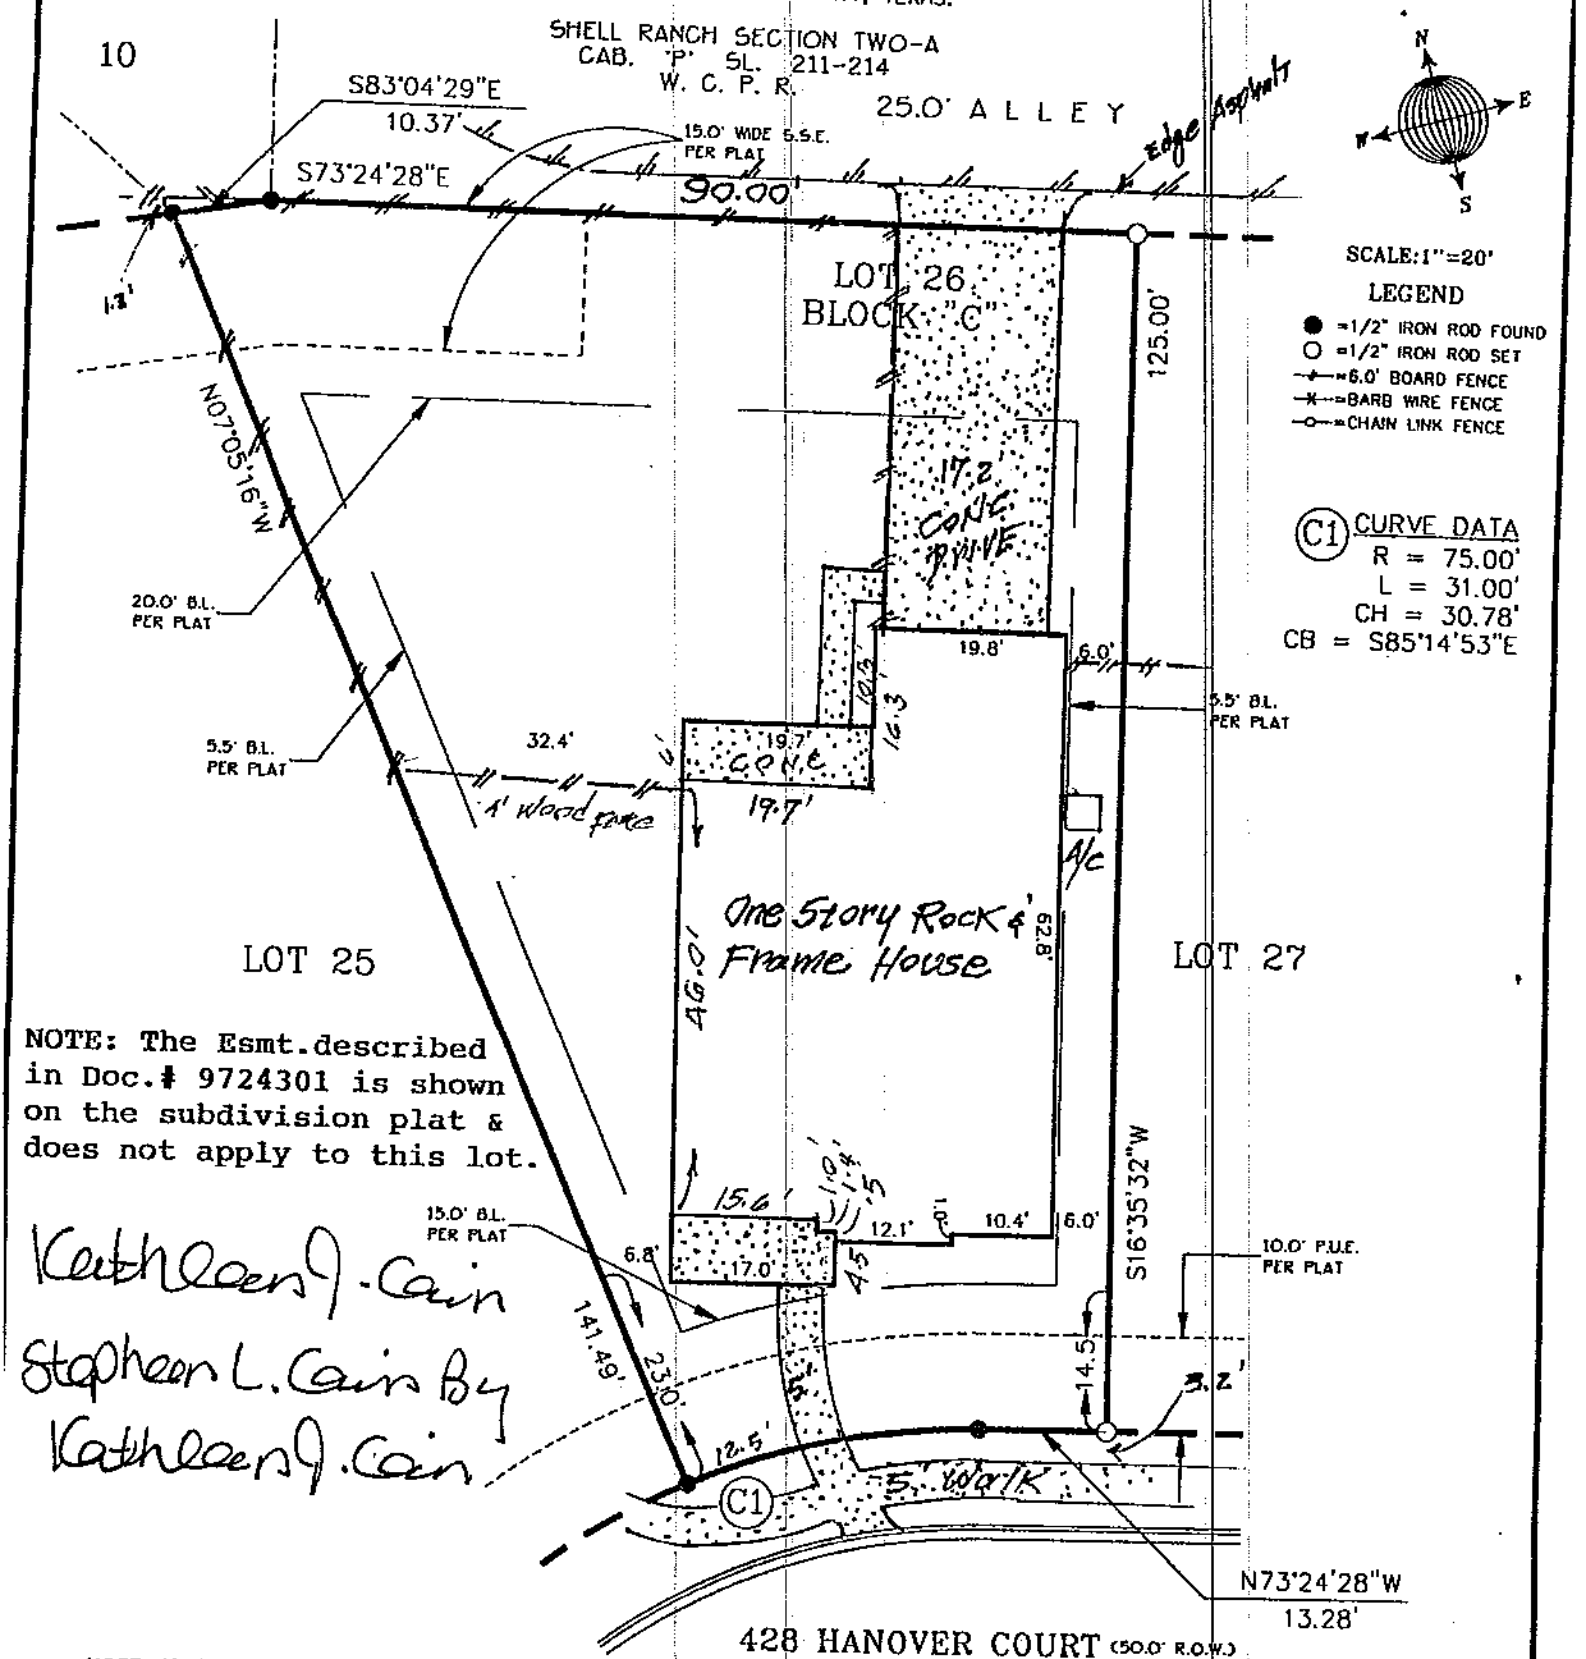

Kathleen J. Cain

Stephen L. Cain By

Kathleen J. Cain

NOTE: 1) SUBJECT TO EASEMENT RIGHTS AS RESERVED IN RESTRICTIONS IN DOCUMENT NO. #9825732, OFFICIAL RECORDS OF WILLIAMSON COUNTY, TEXAS.

NOTES #1 APPLY: